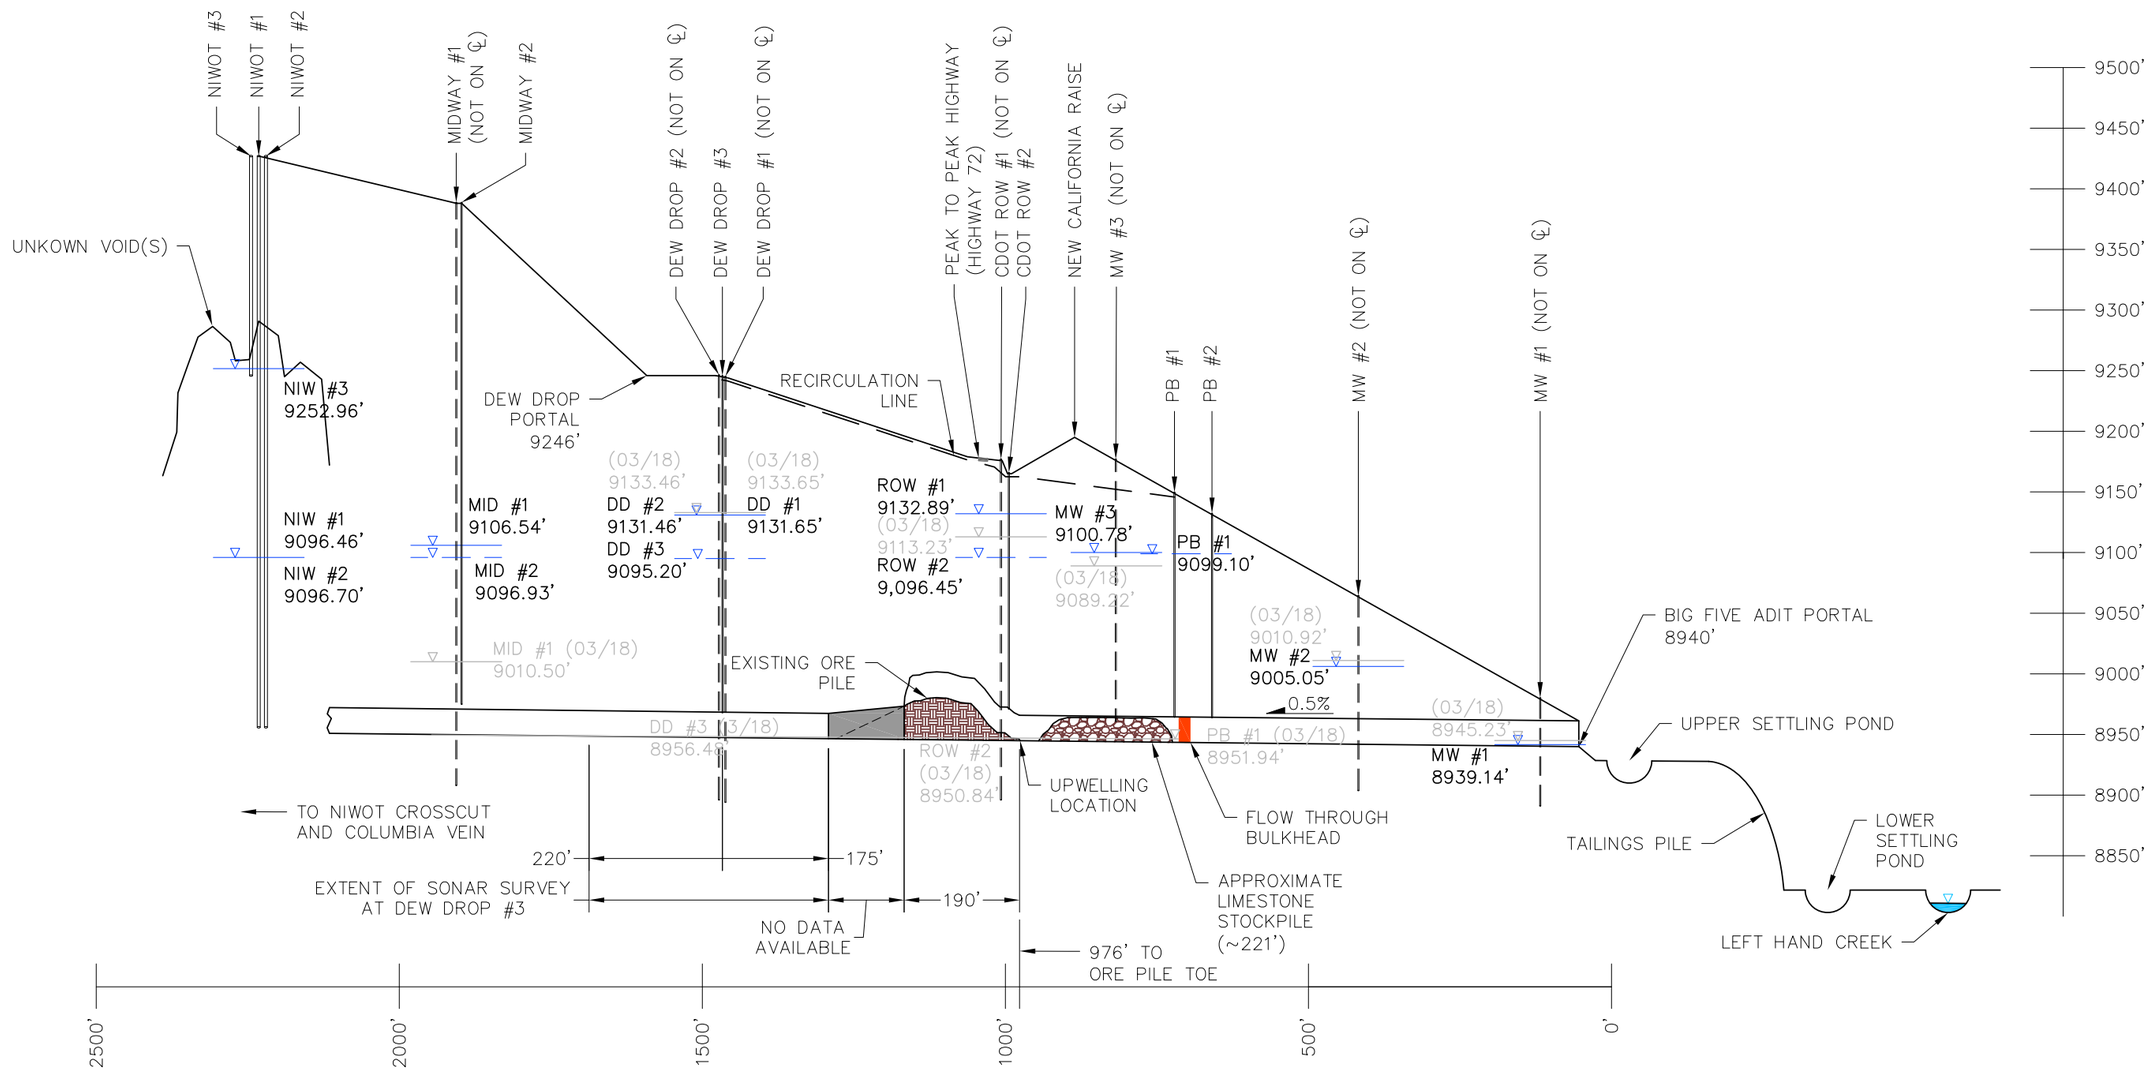

EXAMPLE:

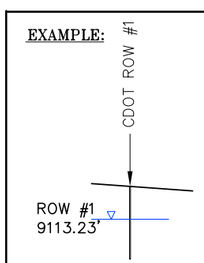

–NAME OF BORING
–ELEVATION OF STATIC WATER LEVEL IN BORING (ABOVE MEAN SEAL LEVEL)

NOTE:

1. DEW DROP #3 AND CDOT ROW #2 INTERSECT THE BIG FIVE TUNNEL.
2. MIDWAY #2, NIWOT #1 THROUGH #3 INTERSECT UNKNOWN MINE WORKINGS.
3. UNLESS OTHERWISE INDICATED, TUNNEL WIDTH IS TYPICALLY 9'–10'.

0 125 250
Approximate Scale in Feet

WATER LEVELS - SEPTEMBER 2018
CAPTAIN JACK SUPERFUND SITE
WARD, COLORADO

By: EMH	Date:12/03/2018	Project No. 32820022
wood.		Figure 2-2

Plot Date: 12/03/18 - 9:29am, Plotted by: Ellen.Henrichs
Drawing Path: \\Den-fs1\dvoffice\PUBLIC\P_Drive\3282 Project files- Environmental Group\32820022-Cpt Jack Subsurface Remedy Design\R - Reports\2018_09_Letter Report\Figures\Figure 2\, Drawing Name: 09-2018 WATER LEVELS.dwg