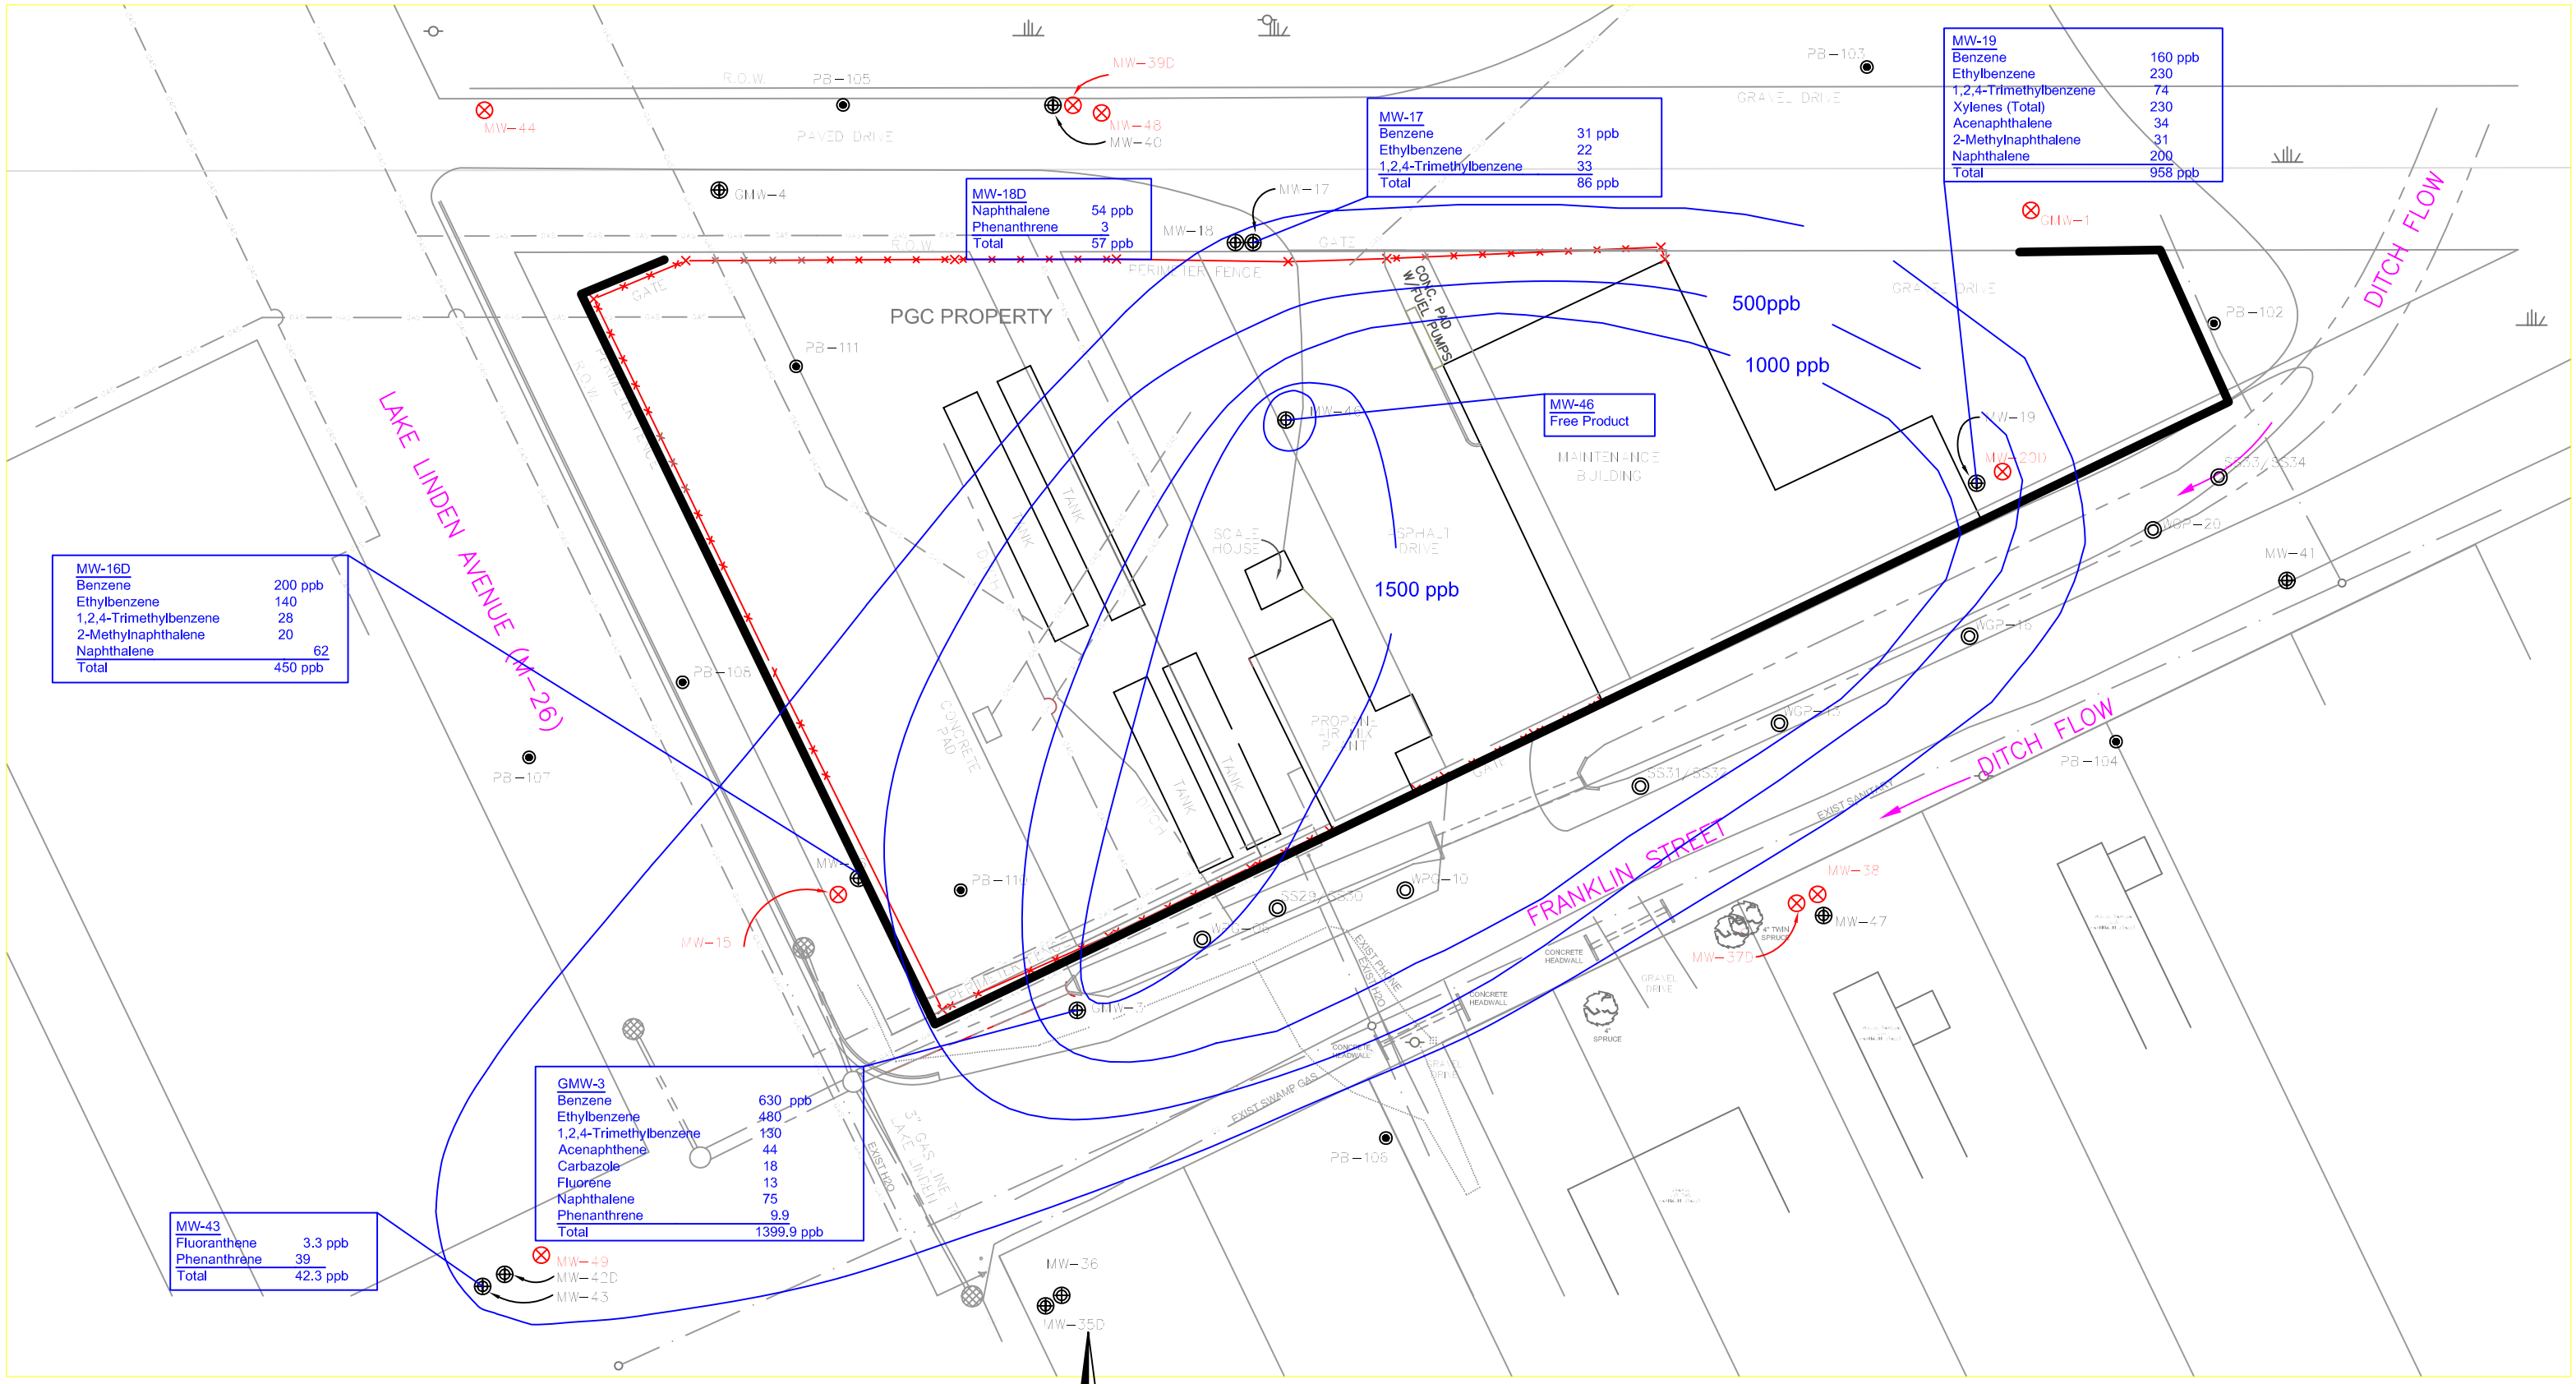

LEGEND

- PB-109 — SURVEYED BORING LOCATION
- MW-35D — CURRENT MONITORING WELL LOCATION
- SS29/SS30 — SOIL BORING LOCATION (ESTIMATED)
- MW-44 — ABANDONED/MISSING MONITORING WELL LOCATION
- PROPOSED BORING/MONITORING WELL LOCATION
- PROPOSED BORING/RECOVERY WELL LOCATION
- PROPOSED SHEETPILE BARRIER
- RIGHT OF WAY
- EXISTING GAS LINE
- EXISTING SWAMP GAS LINE
- EXISTING WATER LINE
- EXISTING SANITARY SEWER
- EXISTING STORMWATER SEWER / CULVERT
- EXISTING TELEPHONE LINE

ADAPTED FROM COLEMAN ENGINEERING COMPANY DRAWING 99001-F6-02A.DWG

FIGURE 1

Prepared for:
U.S. EPA. REGION V
Contract No: EP-S5-06-04
TDD NO: S05-0605-001, S05-0002-0609-046
DCN: 046-2A-AAQQ

Prepared by:
WESTON SOLUTIONS, INC.
7800 W. Outer Dr, Suite 200
Detroit, MI

SHEETPILE INSTALLATION MAP
INCLUDING ISOCONCENTRATION LINES
U.S. EPA FLORIDA GAS PLANT SITE
Florida Location, Houghton County, Michigan
June 14, 2007