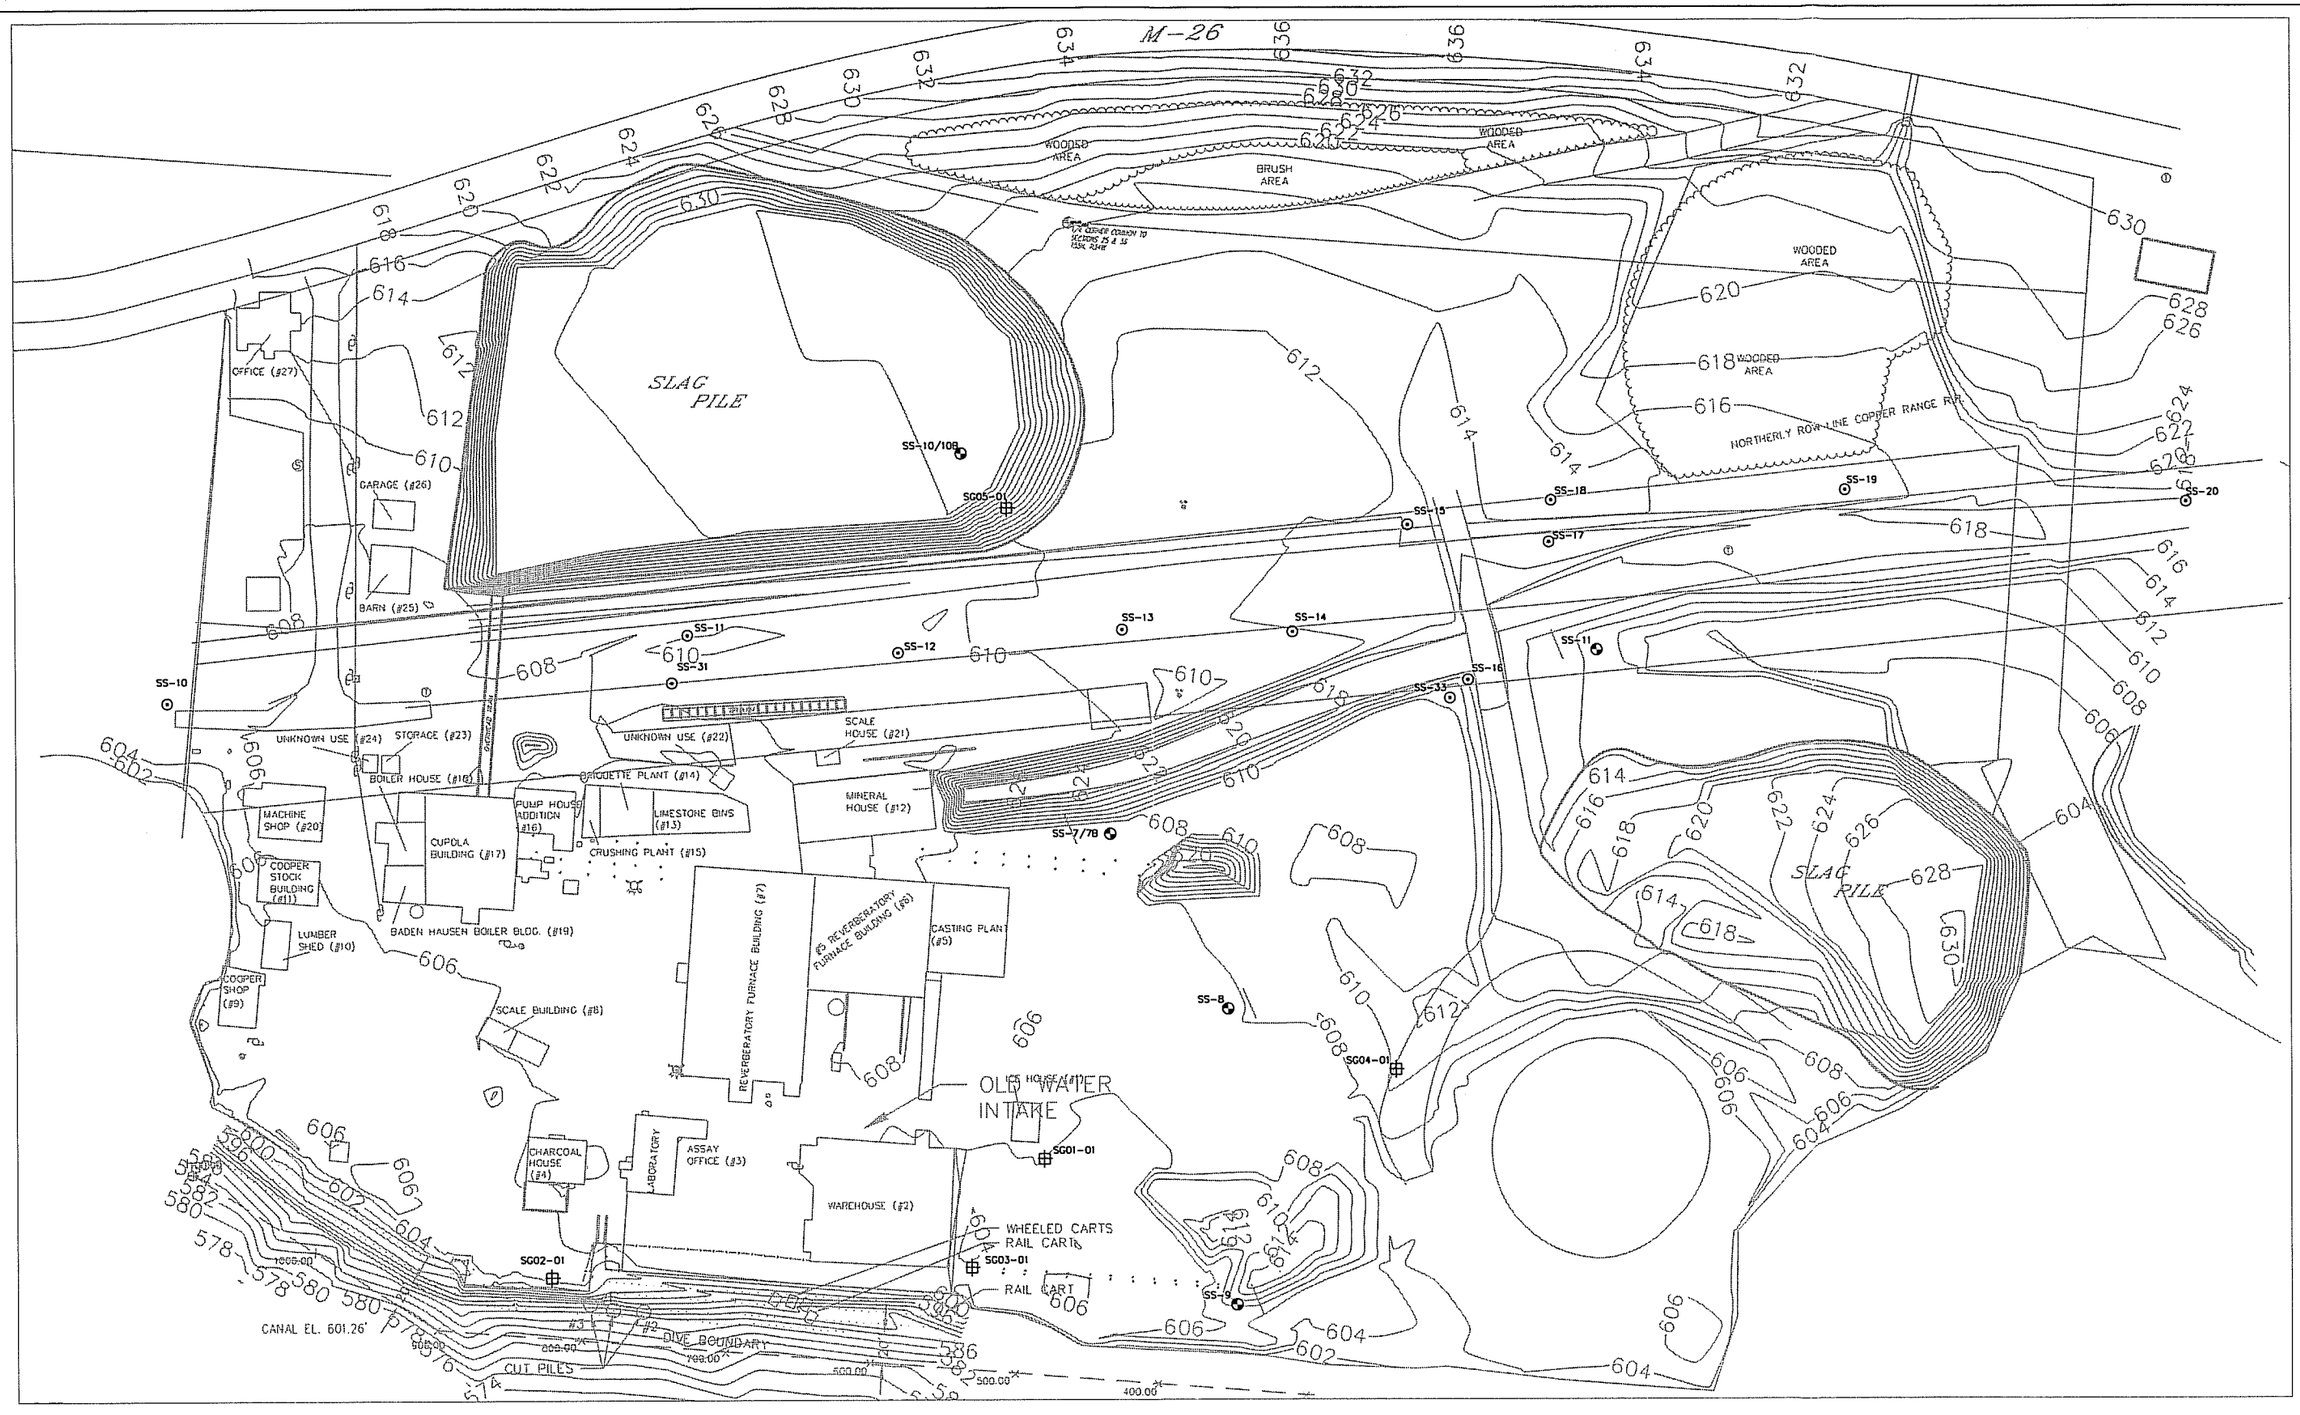

LEGEND

SCALE BUILDING (#8) — Building Name and Previously Identified Building Number

SS-10 — June 2002 MDEQ Sample Location

SG05-01 — 1991 MDEQ Sample Location

SS-10 — 1997 MDEQ Sample Location

Sample locations are approximate and are based on sketches provided by MDEQ.

0 110

SCALE
1"= 110'

N

BASE MAP SOURCE: UP Engineers and Architects boundary survey.

FILE PATH AND NAME: HMI\PROJECTS\QuincySmelter\BaseMap\SiteMap.dwg | Designed By: SOURCE | Drawn By: ALS | Checked By: JSB | Approved By: JSB

Figure 1

WESTON SOLUTIONS

600 East Lakeshore Drive
Suite 200
Houghton, MI
49931

SITE LAYOUT MAP

Quincy Smelter Site
Franklin Twp., Houghton County, Michigan