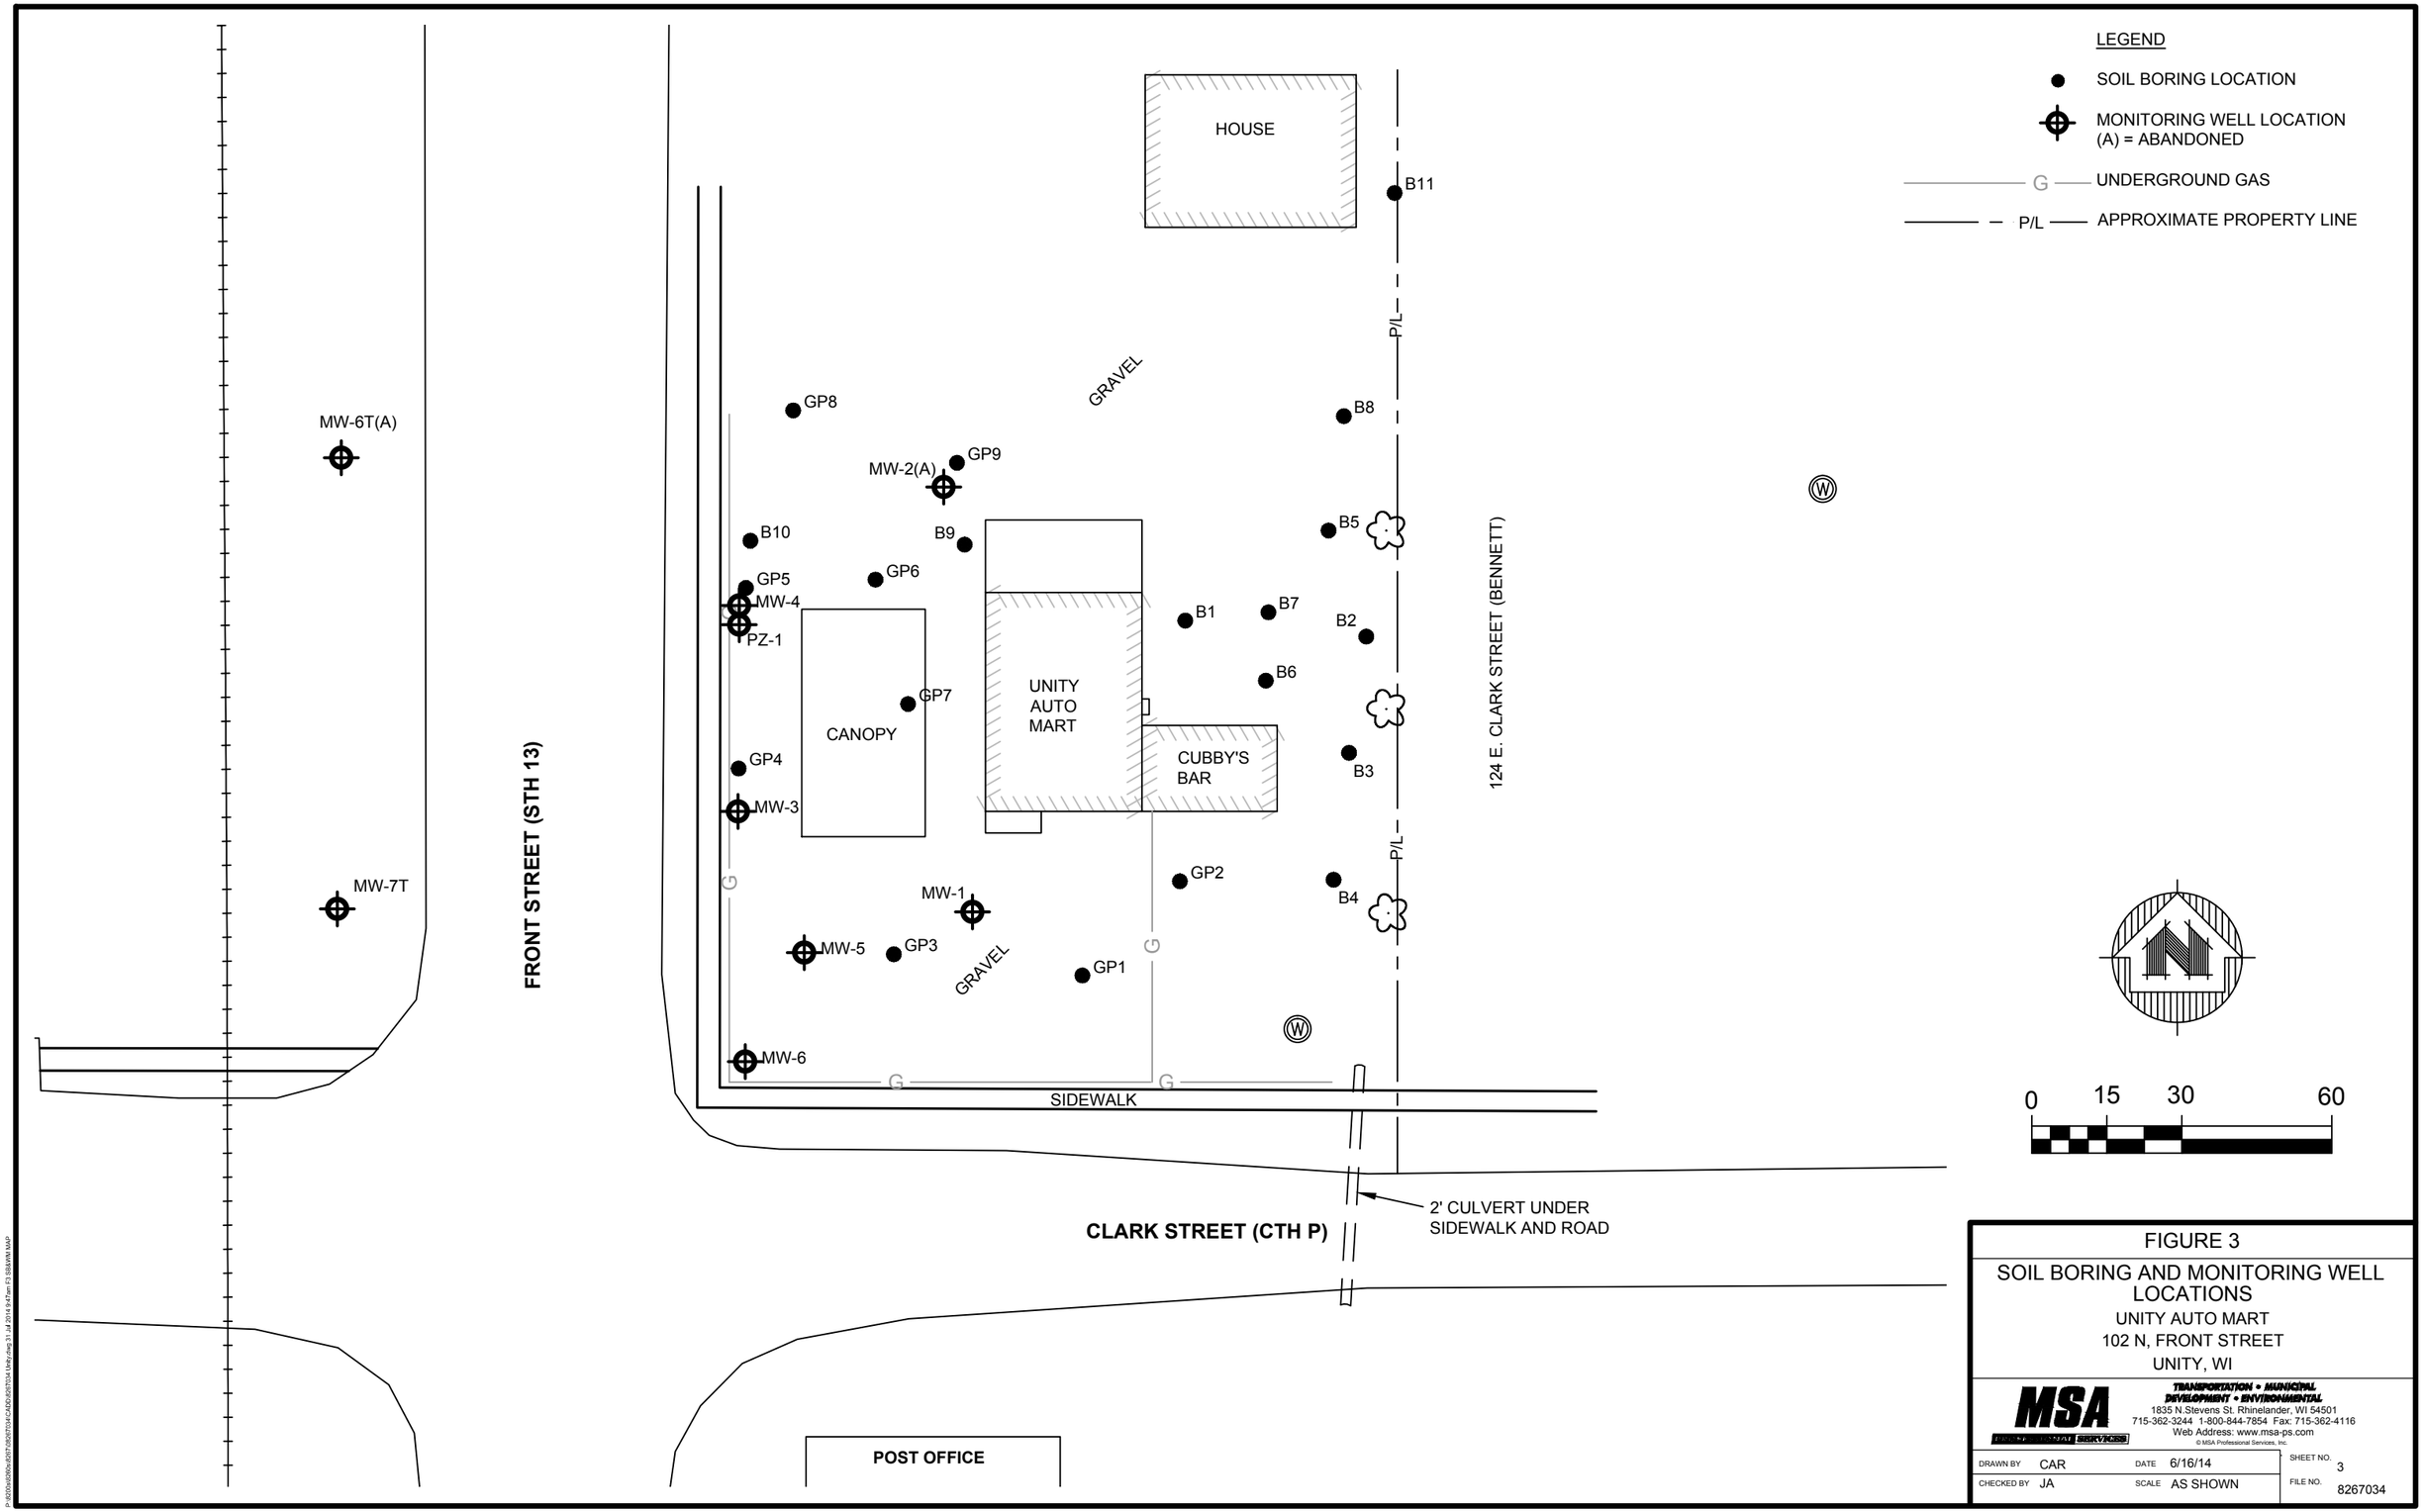

FIGURE 3

SOIL BORING AND MONITORING WELL LOCATIONS

UNITY AUTO MART

102 N, FRONT STREET

UNITY, WI

MSA PROFESSIONAL SERVICES

TRANSPORTATION • MUNICIPAL DEVELOPMENT • ENVIRONMENTAL

1835 N.Stevens St. Rhinelander, WI 54501

715-362-3244 1-800-844-7854 Fax: 715-362-4116

Web Address: www.msa-ps.com

© MSA Professional Services, Inc.

DRAWN BY	CAR	DATE	6/16/14	SHEET NO.	3
CHECKED BY	JA	SCALE	AS SHOWN	FILE NO.	8267034