DRAWING NUMBER 13623B4A

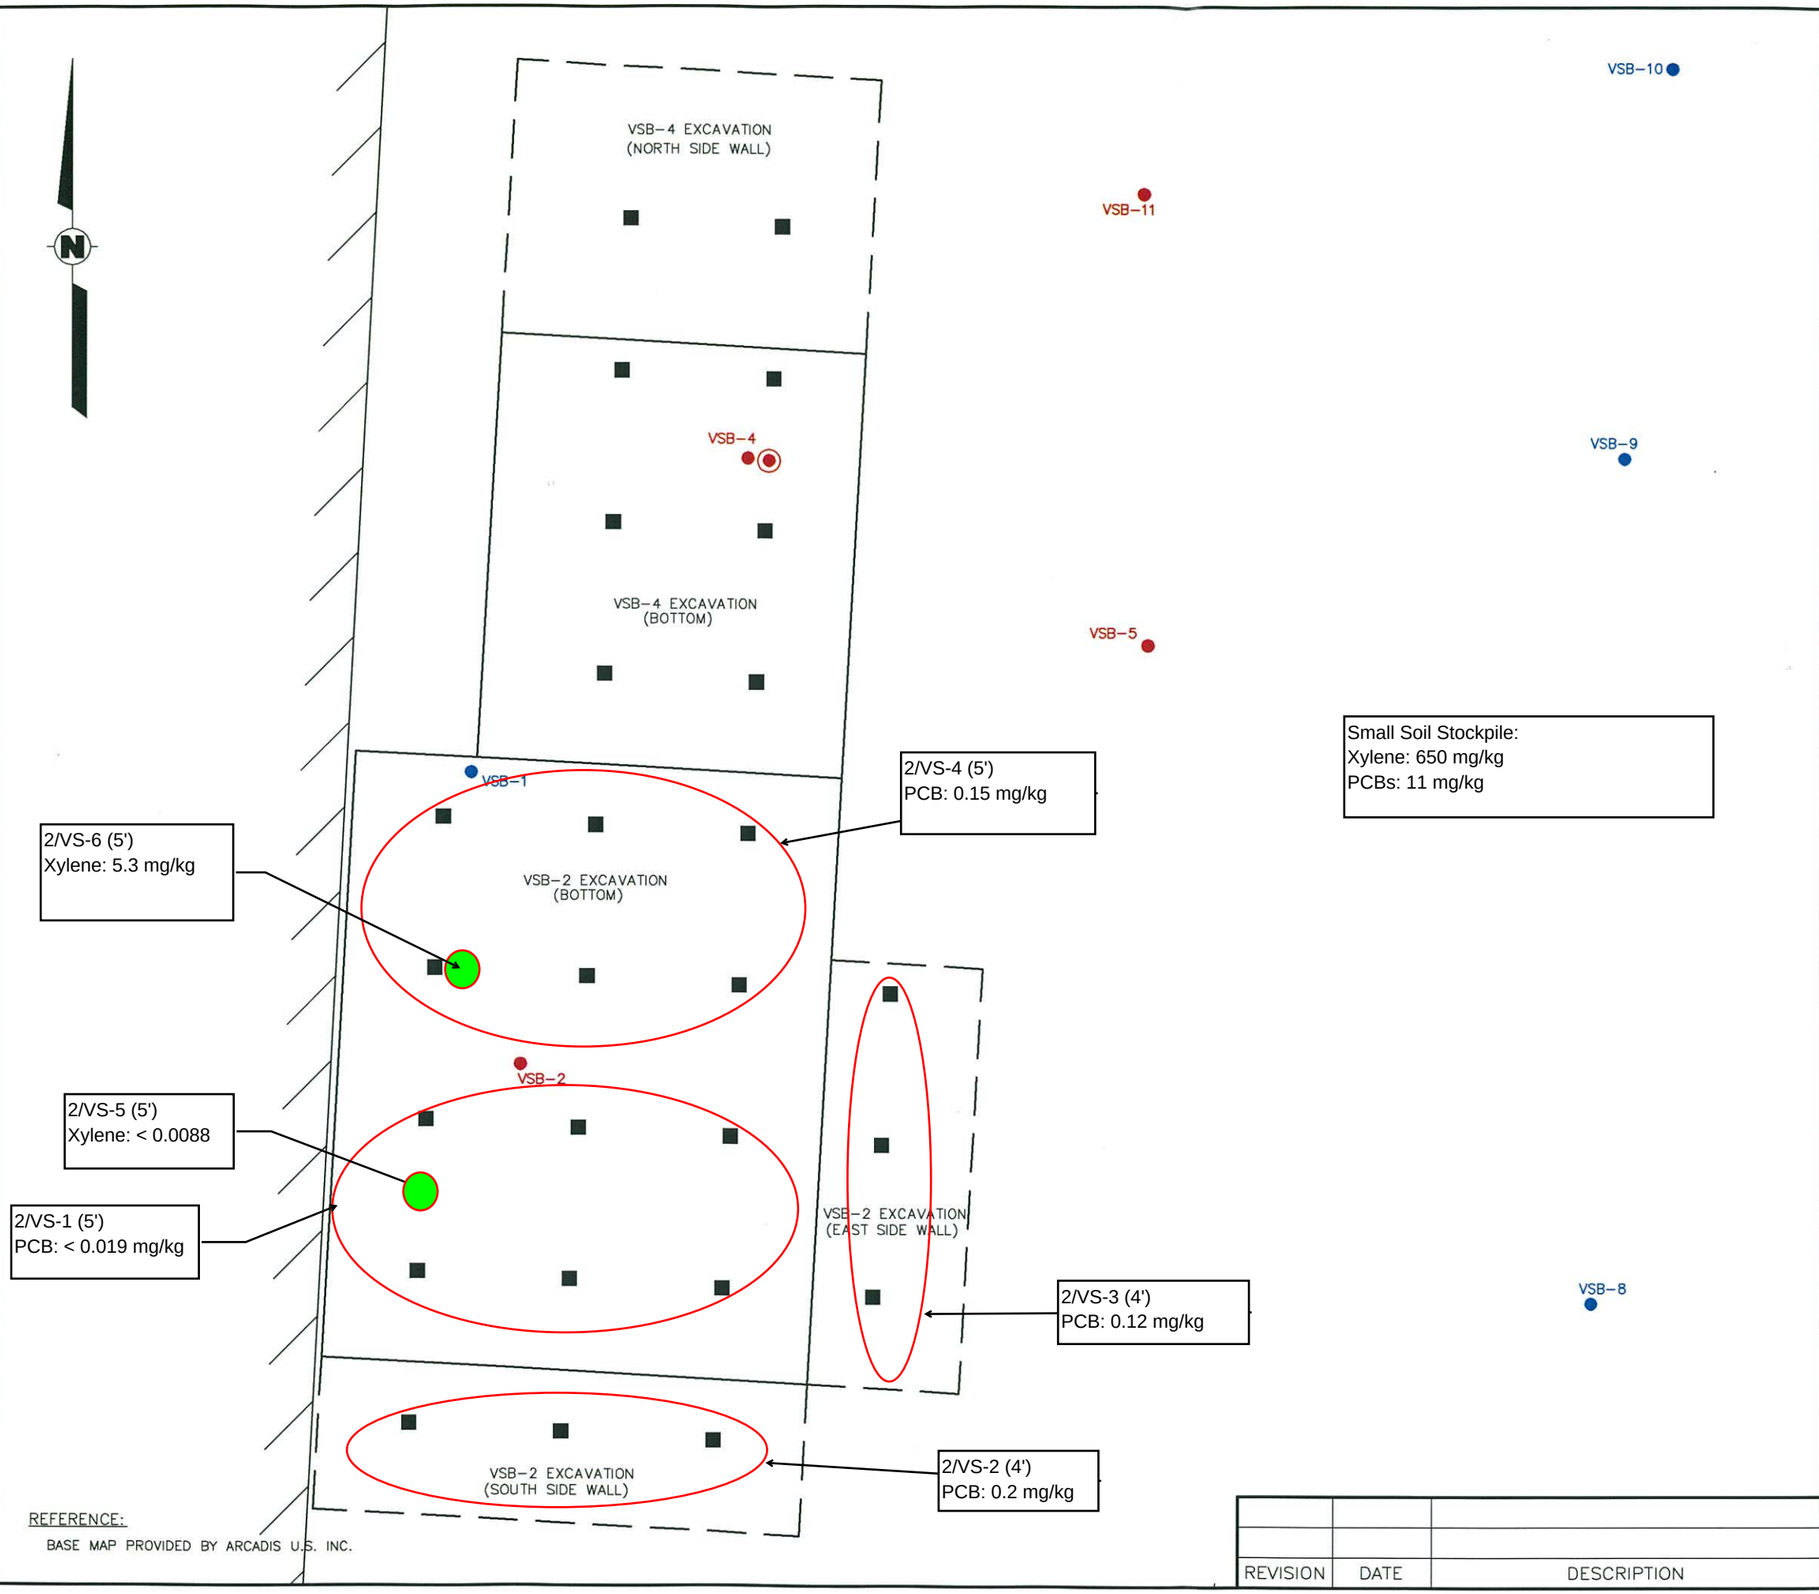

REFERENCE:
BASE MAP PROVIDED BY ARCADIS U.S. INC.

PLOT SCALE: 1=1

LEGEND:

- EXISTING FACILITY BUILDING
- EXCAVATION SIDEWALL PROJECTION
- VSB-1 SOIL BORING LOCATION (BELOW APPLICABLE CLEANUP LEVELS)
- VSB-2 SOIL BORING LOCATION (EXCEEDS APPLICABLE CLEANUP LEVEL(S))
- PROPOSED VERIFICATION SOIL SAMPLE LOCATION (PCBs)
- PROPOSED VERIFICATION SOIL SAMPLE LOCATION (XYLENE)
- Field Determined Sample Location
- Composite Sample

SAMPLES COLLECTED 9/23/14

APPROXIMATE SCALE
0 5 10 FEET

FIGURE C1
VSB-2 AND VSB-4 EXCAVATION AREAS

FORMER WESTINGHOUSE SMALL MOTORS FACILITY
XYLENE AREA
UNION CITY, INDIANA

PREPARED FOR
CBS CORPORATION
PITTSBURGH, PENNSYLVANIA

CUMMINGS RITER CONSULTANTS, INC.

DRAWING NUMBER 13623B4A

REVISION	DATE	DESCRIPTION

DRAWN BY: D.J. Martino DATE: 10-11-13
CHECKED BY: DATE:
APPROVED BY: DATE:

DRAWING NUMBER 13623B4A

LEGEND:

- EXISTING FACILITY BUILDING
- EXCAVATION SIDEWALL PROJECTION
- VSB-1 ● SOIL BORING LOCATION (BELOW APPLICABLE CLEANUP LEVELS)
- VSB-2 ● SOIL BORING LOCATION (EXCEEDS APPLICABLE CLEANUP LEVEL(S))
- ■ PROPOSED VERIFICATION SOIL SAMPLE LOCATION (PCBs)
- ◉ PROPOSED VERIFICATION SOIL SAMPLE LOCATION (XYLENE)
- Composite Sample

SAMPLES COLLECTED 9/26/14

APPROXIMATE SCALE

0 5 10 FEET

REFERENCE:

BASE MAP PROVIDED BY ARCADIS U.S. INC.

PLOT SCALE: 1=1

FIGURE C1

VSB-2 AND VSB-4 EXCAVATION AREAS

FORMER WESTINGHOUSE SMALL MOTORS FACILITY
XYLENE AREA
UNION CITY, INDIANA

PREPARED FOR
CBS CORPORATION
PITTSBURGH, PENNSYLVANIA

CUMMINGS RITER CONSULTANTS, INC.

DRAWING NUMBER 13623B4A

REVISION	DATE	DESCRIPTION

DRAWN BY: D.J. Martino DATE: 10-11-13

CHECKED BY: DATE:

APPROVED BY: DATE:

DRAWING NUMBER 13623B4B

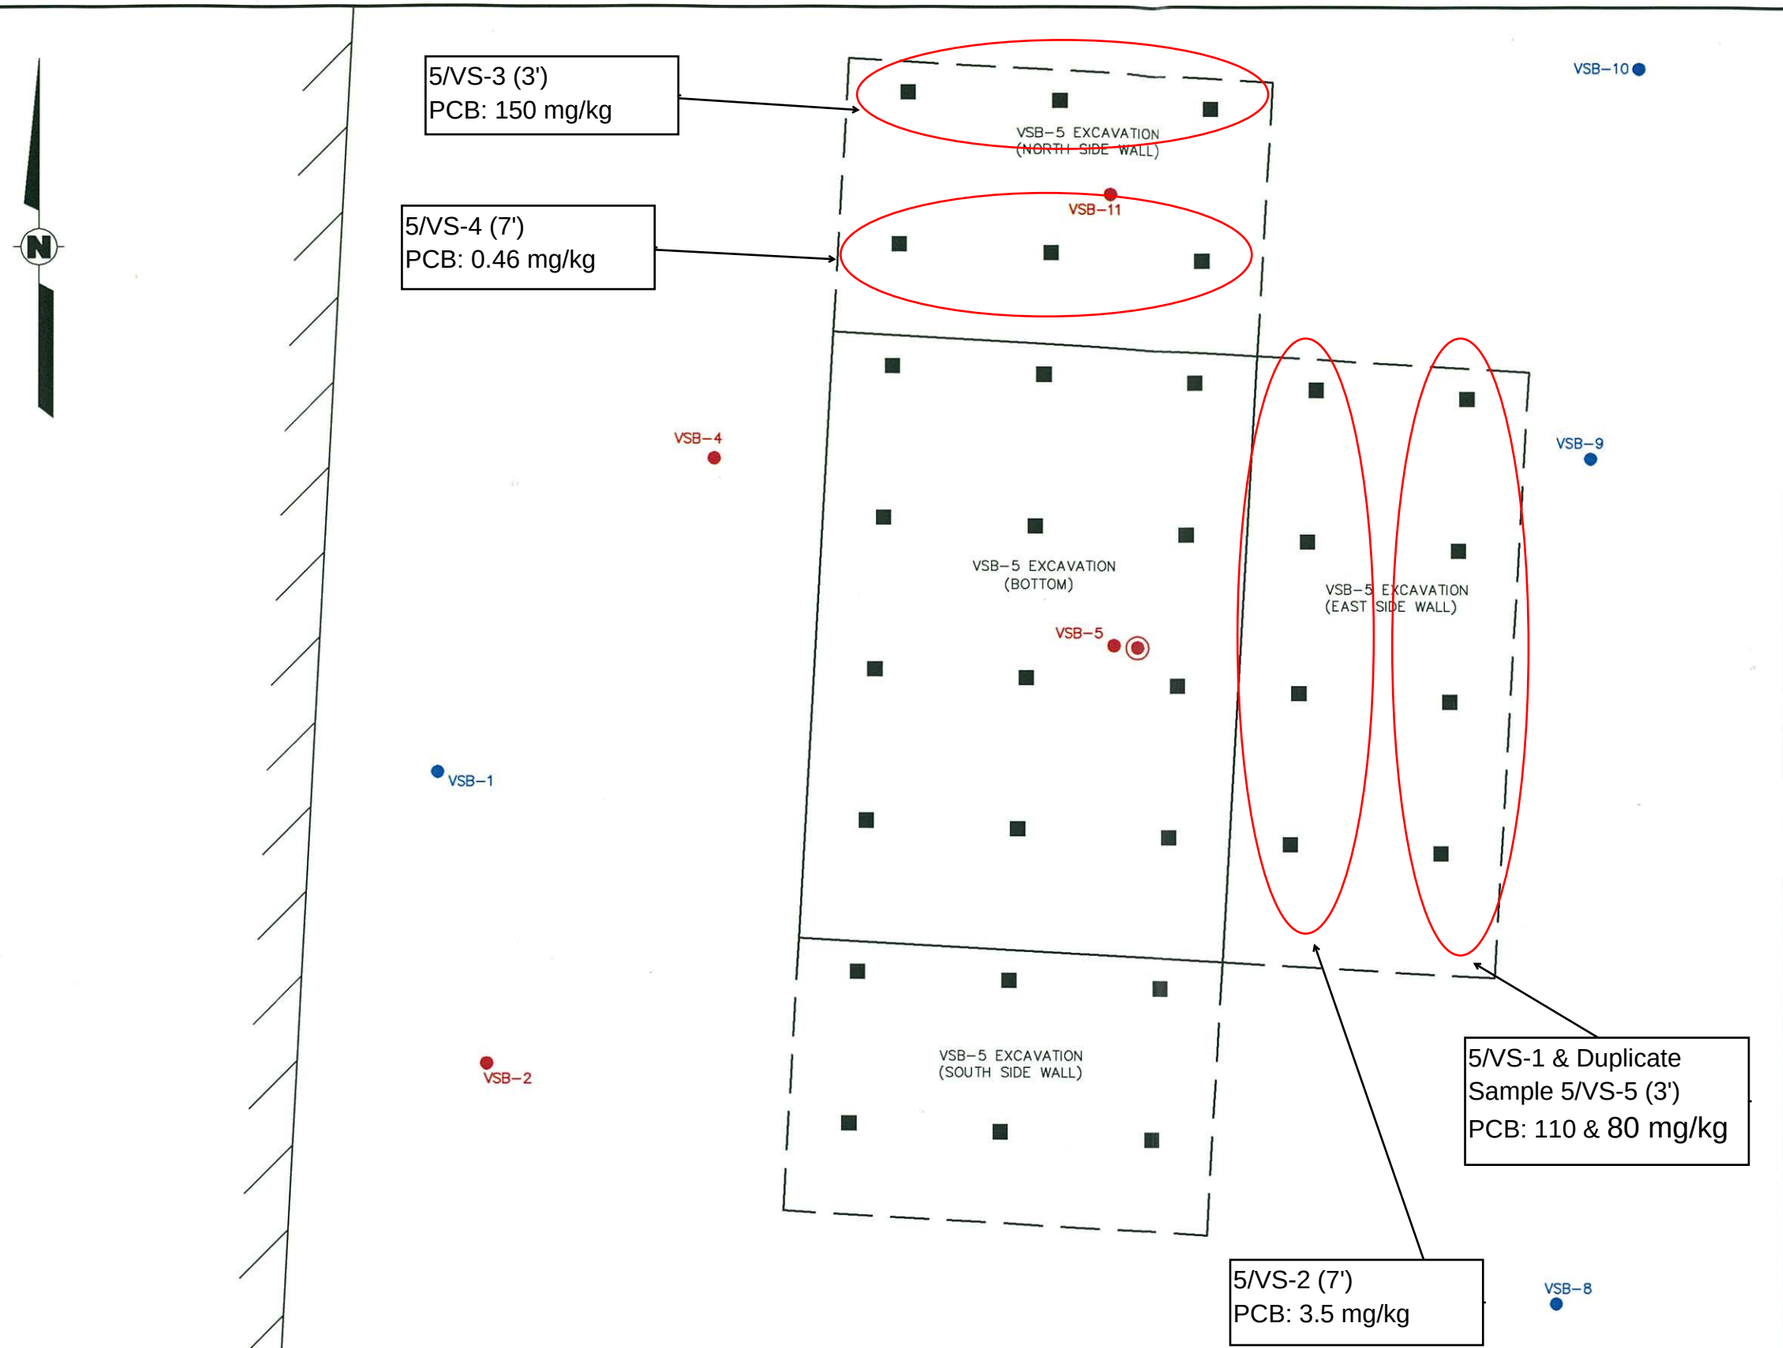

LEGEND:

- EXISTING FACILITY BUILDING
- EXCAVATION SIDEWALL PROJECTION
- VSB-1 SOIL BORING LOCATION (BELOW APPLICABLE CLEANUP LEVELS)
- VSB-2 SOIL BORING LOCATION (EXCEEDS APPLICABLE CLEANUP LEVEL(S))
- PROPOSED VERIFICATION SOIL SAMPLE LOCATION (PCBs)
- PROPOSED VERIFICATION SOIL SAMPLE LOCATION (XYLENE)
- Composite Sample

SAMPLES COLLECTED 9/26/14

APPROXIMATE SCALE
0 5 10 FEET

REFERENCE:
BASE MAP PROVIDED BY ARCADIS U.S. INC.

PLOT SCALE: 1=1

REVISION	DATE	DESCRIPTION

FIGURE C2
VSB-5 EXCAVATION AREA

FORMER WESTINGHOUSE SMALL MOTORS FACILITY
XYLENE AREA
UNION CITY, INDIANA

PREPARED FOR
CBS CORPORATION
PITTSBURGH, PENNSYLVANIA

CUMMINGS RITER CONSULTANTS, INC.

DRAWING NUMBER 13623B4B

DRAWN BY: D.J. Martino DATE: 10-11-13
CHECKED BY: DATE:
APPROVED BY: DATE: